Permit #F00137260-E

FilmL.A., Inc.
6255 W Sunset Blvd, 12th Floor
Hollywood, CA 90028
t: (213)977-8600 - f: (213)977-8601
www.filmla.com

Summary Information

Permit No: F00137260-E **Type of Permit:** FILMING **Release Date:** 05/25/2018

Production Company BIOCHEMISTRY, LLC

Insured Company Name BIOCHEMISTRY, LLC

Contact Phone No. 1 818-517-6271
Contact Phone No. 2
Fax
Address 812 N ROBERTSON BLVD
WEST HOLLYWOOD, California
90069

Production Title BIOCHEMISTRY 1.0

Type of Production Feature

Producer Alex Scott

Director Olivia Wilde

1st AD Scott Robertson

Production Manager Alex Scott

FilmL.A. Coordinator Michael Gonzalez

Location Manager Michael Wesley
Primary Phone Mobile - 818-517-6271
Secondary Phone Office - 323-860-7680

Location Assistant NA NA
Primary Phone Mobile - 818-517-6271
Secondary Phone

Fees

LA CITY DEPT OF REC AND PARKS PARK MONITOR FEE	$76.00

Total Permit Fee $76.00

Number of Locations 1

NOT A PERMIT

FilmL.A., Inc.
6255 W Sunset Blvd, 12th Floor
Hollywood, CA 90028
t: (213)977-8600 - f: (213)977-8601
www.filmla.com

Summary Information — Location

Permit Number	F00137260-E	**Location Manager**	Michael Wesley
Production Company	BIOCHEMISTRY, LLC	Primary Phone	Mobile - 818-517-6271
Insured Company	BIOCHEMISTRY, LLC	Secondary Phone	Office - 323-860-7680
Production Title	BIOCHEMISTRY 1.0		

Location Address Burbank Blvd from Sepulveda Blvd. 1000 feet West, Los Angeles, CA 91411

Location Type Street

Prep Dates 5/24/2018 - 5/25/2018 16:00 - 01:00 2 days

Film Dates 5/25/2018 - 5/26/2018 01:00 - 06:30 2 days

Open or Closed to the Public Closed

Generic Conditions
Community Survey Required
Equipment staging and vehicles may park on one side of the street only.
Must maintain local/emergency access
No cast or crew parking on area streets
No steps from trailers, trucks or motorhomes may be facing road
Number of uniformed officers listed on the permit is a minimum requirement.
Permittee remains responsible for deploying a sufficient number of uniformed officers to provide traffic and crowd control to ensure the safety of the film crew and the public.
Traffic control must be done in accordance w/MUTCD
Traffic Officers Required
Uniformed officers shall have a copy of the film permit in their possession and are required to confirm that all traffic control signage devices are in place.

Please see attached documents
Burbank Blvd btwn 405 fwy over pass SS curb - Biochemistry.pdf
Burbank Blvd btwn 405 fwy over pass SS curb + 1 & NS curb - Biochemistry (Rev 1).pdf

Equipment on Location

Type	Quantity
10 Ton Truck	1
5 or 10 ton trucks	5
Cast/Crew vehicles	150
Catering Truck	1
Condors	1
Cranes	1
Cube Trucks	2
Generator	2
Honey Wagons	1

Personnel on Location

Type	Quantity
Cast	10
Crew	100
Extras	90
Off-Duty/Retired LAPD Officer(s)	2
Sheriff/CHP	1

NOT A PERMIT

FilmL.A., Inc.
6255 W Sunset Blvd, 12th Floor
Hollywood, CA 90028
t: (213)977-8600 - f: (213)977-8601
www.filmla.com

Summary Information — Location

Permit Number F00137260-E
Production Company BIOCHEMISTRY, LLC
Insured Company BIOCHEMISTRY, LLC
Production Title BIOCHEMISTRY 1.0

Location Manager Michael Wesley
Primary Phone Mobile - 818-517-6271
Secondary Phone Office - 323-860-7680

Motor Homes	5
Picture vehicles	6
Portable restrooms	1
Stakebed Trucks	6
Vans	5

Filming Activities Camera on sticks; Drive by; Drive ups & away; Equipment on sidewalk & street; Exterior Dialogue; Intermittent pedestrian control; Intermittent traffic control - 2 minutes standard; Filming Location is the Burbank Blvd 405 Freeway over pass; Ext. Dialogue - Drive-up and away. Chinese lantern on boom pole for lighting. Camera and equipment on sidewalk and in curb lane closure. FIlming across the street with camera in curb lane. 15 ND cars for drive-by.; - Hang 10-15 light fixtures to wall of sidewalk facing Burbank Blvd. - Set dressing on sidewalk to hide putt-putt generator to power lights.; - E/B # 3 lane as early as we can get as long as we can keep it to prep/wrap lights and set dressing.;

Jurisdiction **Political:** Los Angeles City - Council District 04 **Police:** Los Angeles Police Department **Fire:** Los Angeles City

Thomas Guide **Page:** 561 **Grid:** H2

Approvals ARMY CORPS OF ENGINEERS Maria Romero

Coordinator Note Rider D releases location

Coordinator Note Rider E is a no-charge rider obtaining Army Corps approval for parking and collecting additional Rec & Parks Monitor Fees

Parking

Base Camp WOODLEY PARK
Location Type : 6335 Woodley Ave, Los Angeles, CA, 91406
Other Location

Crew Parking WOODLEY PARK
Location Type : 6335 Woodley Ave, Los Angeles, CA, 91406
Other Location

Parking Notes
Base Camp & Crew Parking: Balboa Park/Woodley Lakes Golf Course
Working Trucks: Parking lot behind location
Using ACE lot near Sepulveda Dam, cleared with Maria Romero, Army Corps

WOODLEY OVERFLOW LOT
DATE: 05/23/2018

NOT A PERMIT

FilmL.A., Inc.
6255 W Sunset Blvd, 12th Floor
Hollywood, CA 90028
t: (213)977-8600 - f: (213)977-8601
www.filmla.com

Summary Information — Location

Permit Number	F00137260-E	**Location Manager**	Michael Wesley
Production Company	BIOCHEMISTRY, LLC	Primary Phone	Mobile - 818-517-6271
Insured Company	BIOCHEMISTRY, LLC	Secondary Phone	Office - 323-860-7680
Production Title	BIOCHEMISTRY 1.0		

EBC FEE: 450.00
TIME: 8PM-4AM 1 MONITOR (1 SHIFT)
8 HOURS X $38 = 304.00
REPORTING FEE 2 HOURS X 38 = 76

WOODLEY OVERFLOW LOT
DATE: 05/24/2018
EBC FEE: 450.00
TIME: 2PM-4AM-112AM 2 MONITOR (2 SHIFT)
12 HOURS X $38 = 456.00
REPORTING FEE 2 HOURS X 38 = 76

WOODLEY OVERFLOW LOT
DATE: 05/25/2018
EBC FEE: 450
TIME: 12AM-9AM-10PM 1 MONITOR (1 SHIFT)
7 HOURS X $38 = 266.00
REPORTING FEE 2 HOURS X 38 = 76

NOT A PERMIT

Permit #F001372605E

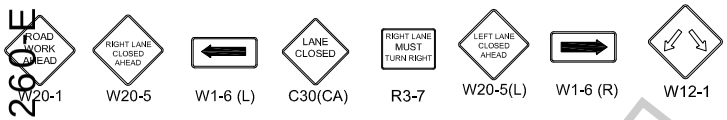

Ⓢ TRAFFIC SIGNAL

● TRAFFIC CONE

TYPE I W/ SIGN

HIGH LEVEL WARNING DEVICE

ALL TRAFFIC CONTROL WILL BE INSTALLED TO MEET OR EXCEED THE LATEST CA-MUTCD MINIMUM REQUIREMENTS

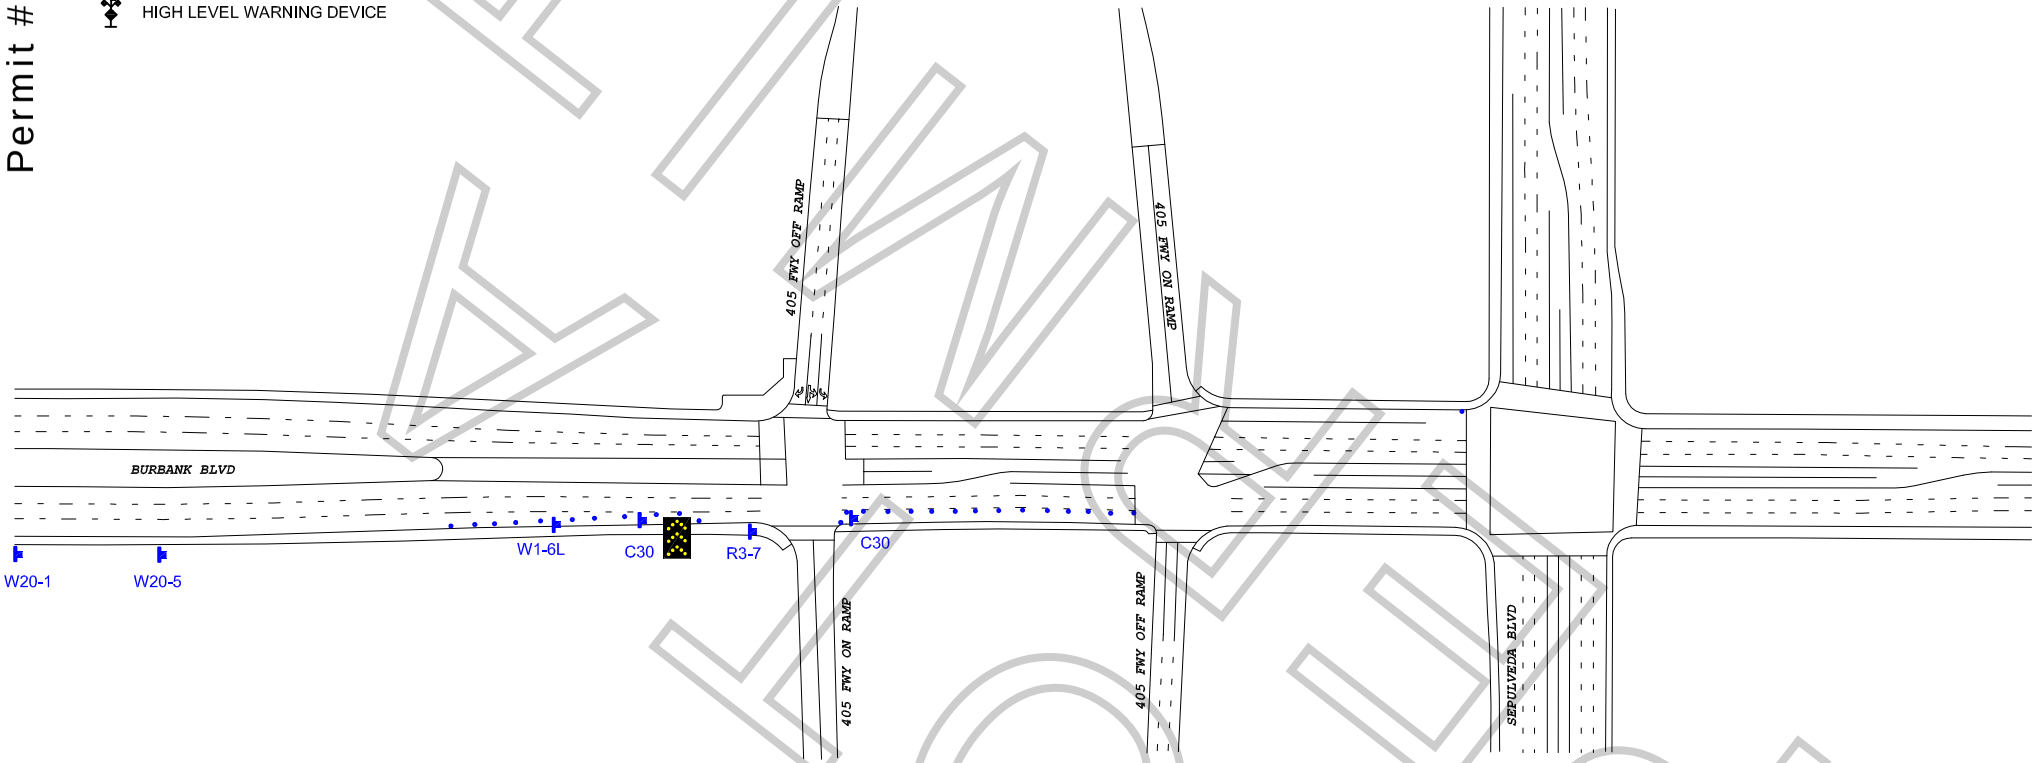

FINAL COPY

WORK ZONE TRAFFIC CONTROL PLAN
GENERAL NOTES

1. DATE/TIME: 5-24-18 FROM 20:00 HOURS TO 01:00 HOURS.

2. ALL SIGNING, STRIPING, AND TRAFFIC CONTROL DEVICES SHALL CONFORM TO THE (CURRENT) STATE OF CALIFORNIA DEPARTMENT OF TRANSPORTATION (CALTRANS) STANDARD PLANS AND STANDARD SPECIFICATIONS, CALIFORNIA MUTCD, AND ANY ADDENDUMS THERETO, AND AS SHOWN ON THESE PLANS, SYMBOLS AND ABBREVIATIONS USED ARE SHOWN ON CALTRANS STANDARD PLANS.
3. THERE WILL BE NO INTERFERENCE WITH TRAFFIC SIGNALS OR CROSSWALKS.
4. CONES WILL BE 28" MINIMUM HEIGHT AND HAVE REFLECTORIZED SLEEVES FOR NIGHT WORK.
5. POLICE WILL DIRECT TRAFFIC IF NECESSARY.

TCP FOR: BIOCHEMISTRY

LOCATION: SOUTH SIDE CURB LANE CLOSURE
BURBANK BLVD 405 FWY OVERPASS
SHERMAN OAKS, CALIFORNIA

CONTACT: MIKE TARIS
OFFICE# 818-706-8022
MICHAEL WESLEY
PH# 818-517-6271

JCL TRAFFIC SERVICES
(213) 622-9775
C31-CA Lic # 805357

DATE	REVISIONS	DRAFTER: MARIO MENJIVAR
		SCALE: N.T.S.
		FILM LA: MG

Permit #F001372605E

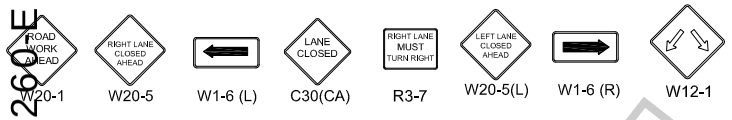

Ⓢ TRAFFIC SIGNAL

● TRAFFIC CONE

TYPE I W/ SIGN

HIGH LEVEL WARNING DEVICE

ALL TRAFFIC CONTROL WILL BE INSTALLED TO MEET OR EXCEED THE LATEST CA-MUTCD MINIMUM REQUIREMENTS

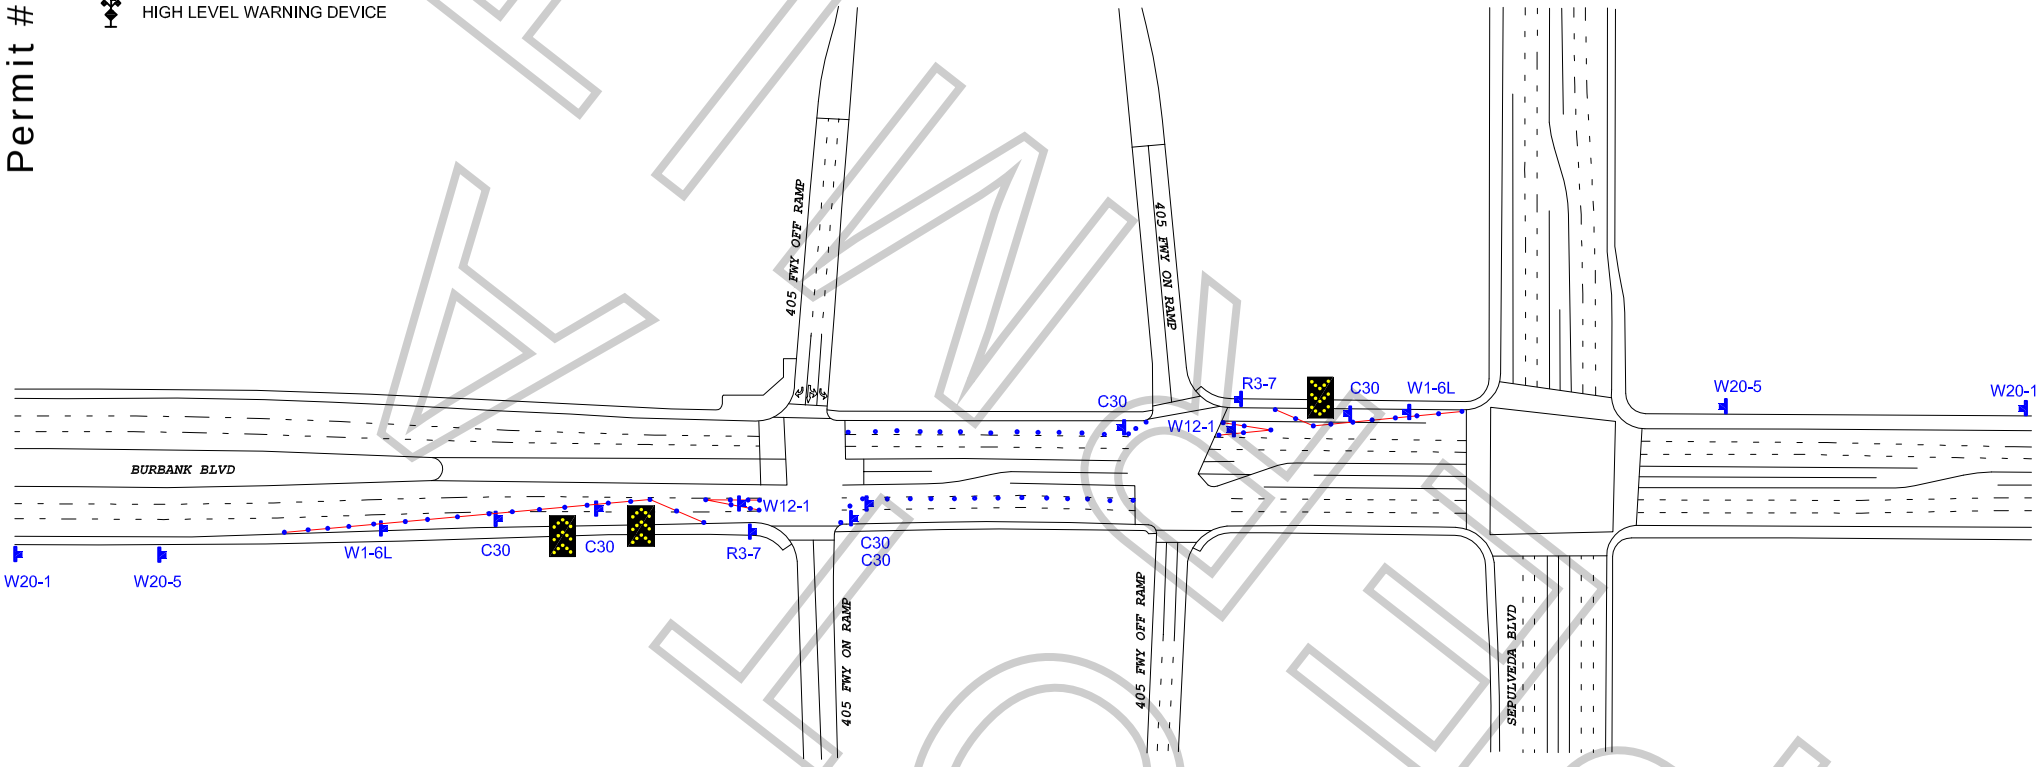

WORK ZONE TRAFFIC CONTROL PLAN
GENERAL NOTES

1. DATE/TIME: 5-25-18 FROM 01:00 HOURS TO 06:30 HOURS.

2. ALL SIGNING, STRIPING, AND TRAFFIC CONTROL DEVICES SHALL CONFORM TO THE (CURRENT) STATE OF CALIFORNIA DEPARTMENT OF TRANSPORTATION (CALTRANS) STANDARD PLANS AND STANDARD SPECIFICATIONS, CALIFORNIA MUTCD, AND ANY ADDENDUMS THERETO, AND AS SHOWN ON THESE PLANS, SYMBOLS AND ABBREVIATIONS USED ARE SHOWN ON CALTRANS STANDARD PLANS.
3. THERE WILL BE NO INTERFERENCE WITH TRAFFIC SIGNALS OR CROSSWALKS.
4. CONES WILL BE 28" MINIMUM HEIGHT AND HAVE REFLECTORIZED SLEEVES FOR NIGHT WORK.
5. POLICE WILL DIRECT TRAFFIC IF NECESSARY.

TCP FOR: BIOCHEMISTRY

LOCATION: N/S CURB - BURBANK BLVD 405 FWY OVERPASS
S/S CURB & ADJACENT - BURBANK BLVD 405 FWY OVERPASS
LEFT TURN LANE - 405 SOUTH FWY OFF RAMP ONTO BURBANK
SHERMAN OAKS, CALIFORNIA

CONTACT: MIKE TARIS
OFFICE# 818-706-8022
MICHAEL WESLEY
PH# 818-517-6271

JCL TRAFFIC SERVICES
(213) 622-9775
C31-CA Lic # 805357

DATE	REVISIONS	DRAFTER: MARIO MENJIVAR
		SCALE: N.T.S.
		FILM LA: MG

ATWORK